(1)

CLASS B

App. F IX—4

1960 Forests

File No. AD 57 FG N 60

Previous References.

Serial Nos.

Later References.

Agriculture & Forest Department.

THE MYSORE GOVERNMENT SECRETARIAT

Serial Nos.

Part B for

SUBJECT

Grant of site at Bandigudda Channageri Range for Electric Coloney

A 17404

FOR/NOT FOR NOTE BOOK
UNDER SECRETARY

Under Secretary to Govt.

ಇಲಾಖೆಯ.
ಸರ್ಕಾರದ ಅಧೀನ ಕಾರ್ಯದರ್ಶಿ,
ಅರಣ್ಯ, ಪ್ರಾಣಿ ಪಶುಪಾಲನೆ ಮತ್ತು
ಅಬಕಾರಿ ಇಲಾಖೆ (ಅರಣ್ಯ-ಬಿ)

2817
17663

Mysore Government Secretariat

AFD 57 FGN 60

File No. of 195 .

[App. F. III 2

Serial No.	
1	Subject:- Grant of site at Baadiguddu, Chaanagiri Range for Electric Colony
2	Please see the letter dt 17-5-60 of the CCF (D.No. 4507 dt 19-5-60)
3	This is a proposal for dis-forestment of a site at Baadiguddu measuring 100' x 150' for construction of an Electrical Colony. The land is included in the Kukkaraada Ubrani State Forest limits of Chaanagiri Range
4	The C.F. ~~Belgaum~~ Shimoga recommends grant free of cost whereas the CCF is for fixing up an upset price
5	The land may be granted free of cost ~~on an upset price~~, as it is required for a Colony purpose. If approved orders disforesting the area will be issued.
6	But before issue RD may be for their remarks on the proposal.
7	24/5 Is it always customary to give the land free of cost to the Electricity Board. 25/5

MYSORE GOVERNMENT 28 MAY 1960

Note.—Contn. Sheet

R.D 25/5

4357 G-60

(3)

File No. 57 F&N of 1960.

Mysore Government Secretariat

	Serial No.	
Submitted 31/5		
No. The State Electricity Board is a commercial concern & the land can not be given free of cost to it. 31/5 A+F) U.S.(G)	8	Ks 31/5
RD is in favour of releasing the land asked for to the Electricity Board provided it is not given free of cost.	9	
Papers may be submitted for the appl. of Govt on (1) Whether the land be released, (2) If so, the Rs cost should be recovered.	10	
Please see CCF's letter at P.1.e.s. We may inform the CCF that the Electricity Board may be granted the land provided they are prepared to pay the value of the land offered. The valuation may be done by following the usual practice. Please see RD's opinion at Para - 8 above. Ks 3/6 K. S. N. MURTHY, Dy. Secy. Agri. & Forest Dept.	11	

2/6/60.

3/6

THE MINISTER FOR FORESTS
No. P-340
8 - JUN 1960

AGRICULTURE & FOREST DEPT.
No. 4365
10 JUN 1960
GOVERNMENT OF MYSORE

M (F and FR)

(12)

20/6

10/6

10/6

Serial No.

13 The CEZ will be intimated accordingly and also will be asked to send up to Govt. a definite proposal in respect of the area if the Bd is prepared to accept the land on condition of payment of price Dfa (q/c)

Sus Noor 24/6.

Noor 14/6. 14) Ks 15/6.

15/6 15) Issue reminder pmt-up.
3-28/8/61

Issued on 29 AUG 1961
2918

O. No. 9290 of 6-10-61.
Letter No. B3 50-262/60-61 of 4-10-61 from the C.E.

16) Put in for perusal. C.E. has stated that M.S.E.B., Shimoga is agreeable to pay the value for the area as fixed by the R.D. Also in view of the urgency, C.E. has instructed the C.E., Shimoga to hand over the area to the Board. This may be referred to R.D. to suggest the value of the

p. 10 c/f

A7D 5779N 8738 (5)

File No. of 195 Mysore Government Secretariat

Serial No.

area and then return the file to this deptt.,

Sd/- Sd/- for orders,

7 to Concerned 17

3/11/61 RD

18. The proposal of the CCF as 'A' of his letter at page 1/c may be approved. The action taken by the Dept in handing over the area may be ratified.

2.xi-61

S. V. PRABHU,
Under Secretary to Govt
Agriculture & Forest

Registrar I, R.D.
Date 3 NOV 1961

RD

19) The deptt may address the DC of the District regarding the upset price Govt have no objection

Asst deptt 4/11

20) Off letter to DC, Shimoga is put up for approval.

17/11/61 3/20/11

Sd/- 12/61

Issued on 5 DEC 1961

O. No. 1492/63.

21) paid is for perusal. It is reported that the upset price to be recovered in respect of building sites is usually from 0-6 rp., to 0-25 rps., per Sq. yd., depending upon the situation & importance of the locality.

22) In this connection, it can be pointed out that in view of the urgency pointed out by the Superintending Engineer, the CCF has given instruction to the C.E., to hand over the area to the Electricity Board.

23) Now, before final orders are issued, it is for consideration whether at what rate ~~0-06 rp for 0-25 rps~~, per Sq. yd., may be levied, with care ~~A.D. may see~~

C.W
Pl speak.

@R

RD 15989/63 AD 57 RG 1860

(7)

R.D for remarks) JR 4/3/63

Office of the Registrars R.D.
Date. 4 MAR 1963
No. G

23) Refer invited to Para 19.

D

A&F dept) SN 5/3/63

24) for order, w/r to para 24 n/7. JR 7/3/63

MYSORE GOVT. SECRETARIAT
No. 11
7 MAR 1963
AGRL. & FOREST DEPT. (TAPPAL SECTION)

SN

CR 8/3

26) We may address D.C as suggested in para 19 n/7

11/3

27) Please put up a draft.

JR 12/3/63

x 15 c/7

28) Off put up to the DC. Shimoga

CR 12/3

29) Issue

JR 16/3/63

Issued on 19-3-63

19-3-63

no. 2920/63.

30) pud 6 for perusal.

The DC has stated, the upset price may be at

AT-2/57 FWW 00 (8)

0-06 rp., per Sq. yard. Hence submd., for orders.

CR
20/4

Ref para 19 W/8

MYSORE GOVT. SECRETARIAT
No.
30 APR 1963
FINANCE DEPTT.

32(4.31) Please put up draft.

BR
25/4/63

2499/W

32) Off U.O is put up ratifying the action taken by the C.E in having handed over the area to the Bd., we may agree to the upset price as proposed by the DC, Shimoga.

However before issue F.D may see.

F.D. may see.

CR
25/4 27/4

F.D) BR
28/4/63

U.O.No.2499/W.2.

Finance Department,
Works & Schemes II.

MYSORE GOVT. SECRETARIAT
315
17 MAY 1963
AGRL. & FOREST DEPT. (TAPPAL SECTION)

33) The Deputy Commissioner's proposal is agreed to.

Under Secretary,
to F.D., W.&.S.

A.&.F.D)

(9)

APD 57 EGR 63

34) eft G.O is put up.

CR
27/5/63
2 27/5

35) Draft G.O. may be approved.

This is to ratify the action taken by C.C.F in releasing an area of 100'x15' of Bandigudi required for constructing an Electrical Colony & to receive payment @ the rate of 6.N.P per Square Yard as recommended by D.C. Shimoga & R.D & F.D. have agreed.

28/5/63.

D 5

29.5

V. M. VENKIAH,
Deputy Secretary,
Agriculture and Forest Department.

DEPUTY SECRETARY TO GOVT. AGRICULTURE & FOREST DEPTT. NO 3148 29 MAY 1963

Secy. C.C.F's action may be ratified

29-5

AGRICULTURE & FOREST SECRETARY 31 MAY 1963

Minister for Forests 30/5/63

B. RACHAIAH,
Minister for Forests,
Fisheries and Sericulture.

GOVERNMENT OF MYSORE 2776 29 MAY 1963

F 1527/63

SMR 31.5

1-6.

Issue G.O for Financial Commitment 1/6/63

(18)

Mysore Government Secretariat

File No. 57 Pgs of 1960

[App. F. III 2

Serial No.

MYSORE GOVT. SECRETARIAT
No.
JUN 1963
OFFICIAL COMMUNICATION
FINANCE DEPT. (PENSION & INSURANCE)

Item No. 7602 of 7-6-63
Approved as in para 33

7-6-63

7/6

ISSUED,
BY. R. D. 10/6.

G.O. Issued on 17.6.1963.

17.6.1963

17/6/63

18/6

Note.—Contn. Sheet

AFD .57 FGN 60

CHIEF CONSERVATOR'S OFFICE.

No.B3-50-262/60-61
Encl Pass + Sketch

BANGALORE, DATED 17 MAY 1960.

To

The Secretary to Government,
Agriculture & Forest Department,
BANGALORE.

Sir,

Sub:-Grant of site at Bandigudda, Shannagiri Range for Electrical Colony.

...

The Executive Engineer, Electrical Division, Bhadravathi, has requested for a site at Bandigudda measuring 100' x 150' for constructing the Electrical Colony. The Conservator of Forests, Shimoga Circle, reports that the area is included in Kukuwada Ubrani State Forest limits of Shannagiri Range and that it does not contain any tree growth. In view of this, he recommends grant of area free of cost. A copy of his letter No.M14-157/60 dated 13-4-1960 and its enclosures along with a sketch of the area are enclosed for kind perusal. I have no objection to grant the area of 100'x150' in favour of the Electrical Department. Orders of Government for disforesting the area and for surrendering the same to the Revenue Department for being granted to the Electrical Department after recovering an upset price to be fixed by the Revenue Department, may kindly be communicated urgently.

Yours faithfully,

CHIEF CONSERVATOR OF FORESTS.

A.K.

MYSORE GOVERNMENT SECRETARIAT
No. 4507
19 MAY 1960
FOREST BRANCH

Copy of the letter No.M-14/15-60-61 dated 13-4-1960 from the Conservator of Forests, Shimoga to the Chief Conservator of Forests, in Mysore, Bangalore.

....

Sub:-Grant of site at Bandigudda, Shannagiri Range for Electric Colony.

....

Adverting to the subject matter noted above, I write to state that the Executive Engineer, Electrical Division, Bhadravathi vide his letter No.29490-92 dated 2-12-1959 and 32070-4/dated 7-6-59 (copies enclosed) has requested for a site at Bandigudda measuring 100' X 150' for constructing the Electrical Colony.

....

2. The District Forest Officer, Bhadravathi Division has stated vide in his No.2492 dated 19/22-2-1960 (a copy of which is enclosed herewith) that the site now proposed includes in the Kukuwada Ubrani State Forest limits of Shannagiri Range. The area does not contain any kind of trees and that the site requested for may be granted to the Electrical Department.

3. Under the circumstances explained by the District Forest Officer, Bhadravathi Division vide in his ref-No.mentioned above, and the D.O.letter No.932 dated 7-3-1960 of the Superintending Engineer(Elecl) Western Circle, Shimoga I recommend that the site measuring 100' X 150' at Bandigudda may be granted to the Electrical Department for the purpose of constructing the colony free of cost.

4. The D.O. letter No.932 dated 7-3-1960 of the Superintending Engineer, the report No.717/E. one dated 29-1-60 of the Range Forest Officer, Shannagiri, the sketch of the site and other connected records are herewith enclosed for favour of kind perusal.

5. In view of the urgency explained by the Superintending Engineer, I request an early orders may kindly be passed and intimated.

.....

Copy of letter No.D.O.No.932/ dated 7-3-1960 from the Superintending Engineer, (Elecl), Western Circle, Shimoga to the Conservator of Forests, Shimoga Circle, Shimoga.

....

Sub:-Grant of site at Bandigudda, Shannagiri Range for the Electrical Colony.

....

Reference is invited to letter No.3108 dated 22-2-60 addressed to you by the D.F.O. Bhardravathi Division. The site in question covers a small area (100' x 150') for construction of the Electrical Colony at Bandigudda for housing a Lineman who will be in charge of maintaining the transmission and distribution lines in and around Bandigudda.

All along it has been the procedure to hand over to this Department Government land free of cost except for malki charges, if any. In this particular case, the Range Forest Office has reported that the area does not contain any kind of trees and that it is situated in an isolated area adjacent to the present MISW Colony.

Taking all the facts into consideration, I request you kindly to order that the land may be given free of cost. I may add that in view of tenders having been called and were to be awarded to a contractor and from the point of view of maintaining continuity of supply, housing of a Lineman is absolutely urgent. The land in question may kindly arranged to be handed over to the representative of the Executive Engineer, Electrical, Bhadravathi Division pending other formalities.

This is also confirms my telephonic discussion with you on the morning of 5-3-1960.

An early action in the matter is requested.

....

Copy of letter No.2492 dated 22-2-1960 from the District Forest Officer, Bhadravathi to the Conservator of Forests, Shimoga Circle, Shimoga.

....

Sub:-Grant of site at Bandigudda Chennagiri Range for the electrical colony.

....

I write to state that the Executive Engineer, Electrical Division, Bhadravathi has applied for a site at Bandigudda measuring 100' X 150' for constructing the Electrical Colony at Bandigudda which is included in the Kukuwada Ubrani State Forest limits of Chennagiri Range(Vide letter No.29490-92 dated 2-12-59 and 32070-4 dated 7-6-59 of the Executive Engineer, Electrical Department, Bhadravathi copies enclosed)

2. The Range Forest Officer who was directed to inspect the area and to report about the feasibility or otherwise of granting the bit of land referred to, has reported in his No.717 dated 29-1-60 copy enclosed, that the area does not contain any kind of trees and that the site requisitioned for, may be granted to the Electrical Department.

.....

3. Agreeing with the Range Forest Officer's remarks and in view of the urgency explained by the Executive Engineer, Electrical Department, I recommend that the plot of 100' x 150' at Bandigudda may kindly be granted to the Electrical Department for purpose of constructing the colony subject to payment of compensation of Rs.500/-

The sketch of the plot received from the Range Forest Officer, is submitted herewith for kind perusal and return.

....

Copy of letter No.29490-92 dated 2nd December 1959 from the Executive Engineer, Electrical Division, Bhadravathi to the Range Forest Officer, Chennagiri and copied to this office and the Superintending Engineer, Western Circle, Shimoga.

...

Sub:-Acquisition of site for the construction of Electrical Colony at Badigunda.

...

In enclosing ~~he~~ the sketch showing the area required for the construction of Electrical Colony Buildings at Badigunda, I write to request you to kindly arrange for handling over the above site to the department.

(13) 5

This is as per the directions of the District Forest Officer, Bhadravati on our personal visit to him regarding the matter.

...

Copy of the letter No.32070-4 dated 7-1-1960 from the Executive Engineer, Electrical Division, Bhadravati to the Range Forest Officer, Chennagiari and copied to this office and the Conservator of Forests, Shimoga.

....

Sub:-Land required for Elec. Colony at Bandigudda.

...

In confirmation with the persoanl conversation of our Assistant Engineer with you regarding the above subject, kindly make it convenient to visit the spot at Bandigudda and meet our Officer-in-chare and Junior Engineer, Civil, on 12-1-1960 for proceeding further in the matter.

A line in reply is requested.

....

Copy of letter No.717/E:One dated 29-1-60 from the Range Forest Officer, Chennagiri to the District Forest Officer, Bhadravathi.

...

Sub:-Grant of site to Electrical Colony, at Bandigudda.

...

In submitting herewith the sketch showing the site required by the Electrical Department for construction of colony at Bandigudda etc., I write to state that the spot was inspected by me on 12-1-60. The area required by the Electrical Department is about 200 yards towards the south of the M.I.S.W.Labour Colony and there are no trees of any kind yielding timber or fuel. The area may perhaps be handed over to the Electrical Department for construction of Buildings.

...

COPIES

16/5/60

A.K.

CHIEF CONSERVATOR OF FORESTS.

(14)
7

SITE PLAN OF ELEL COLONY AT BANDIGUDDA

SCALE 1" = 50'

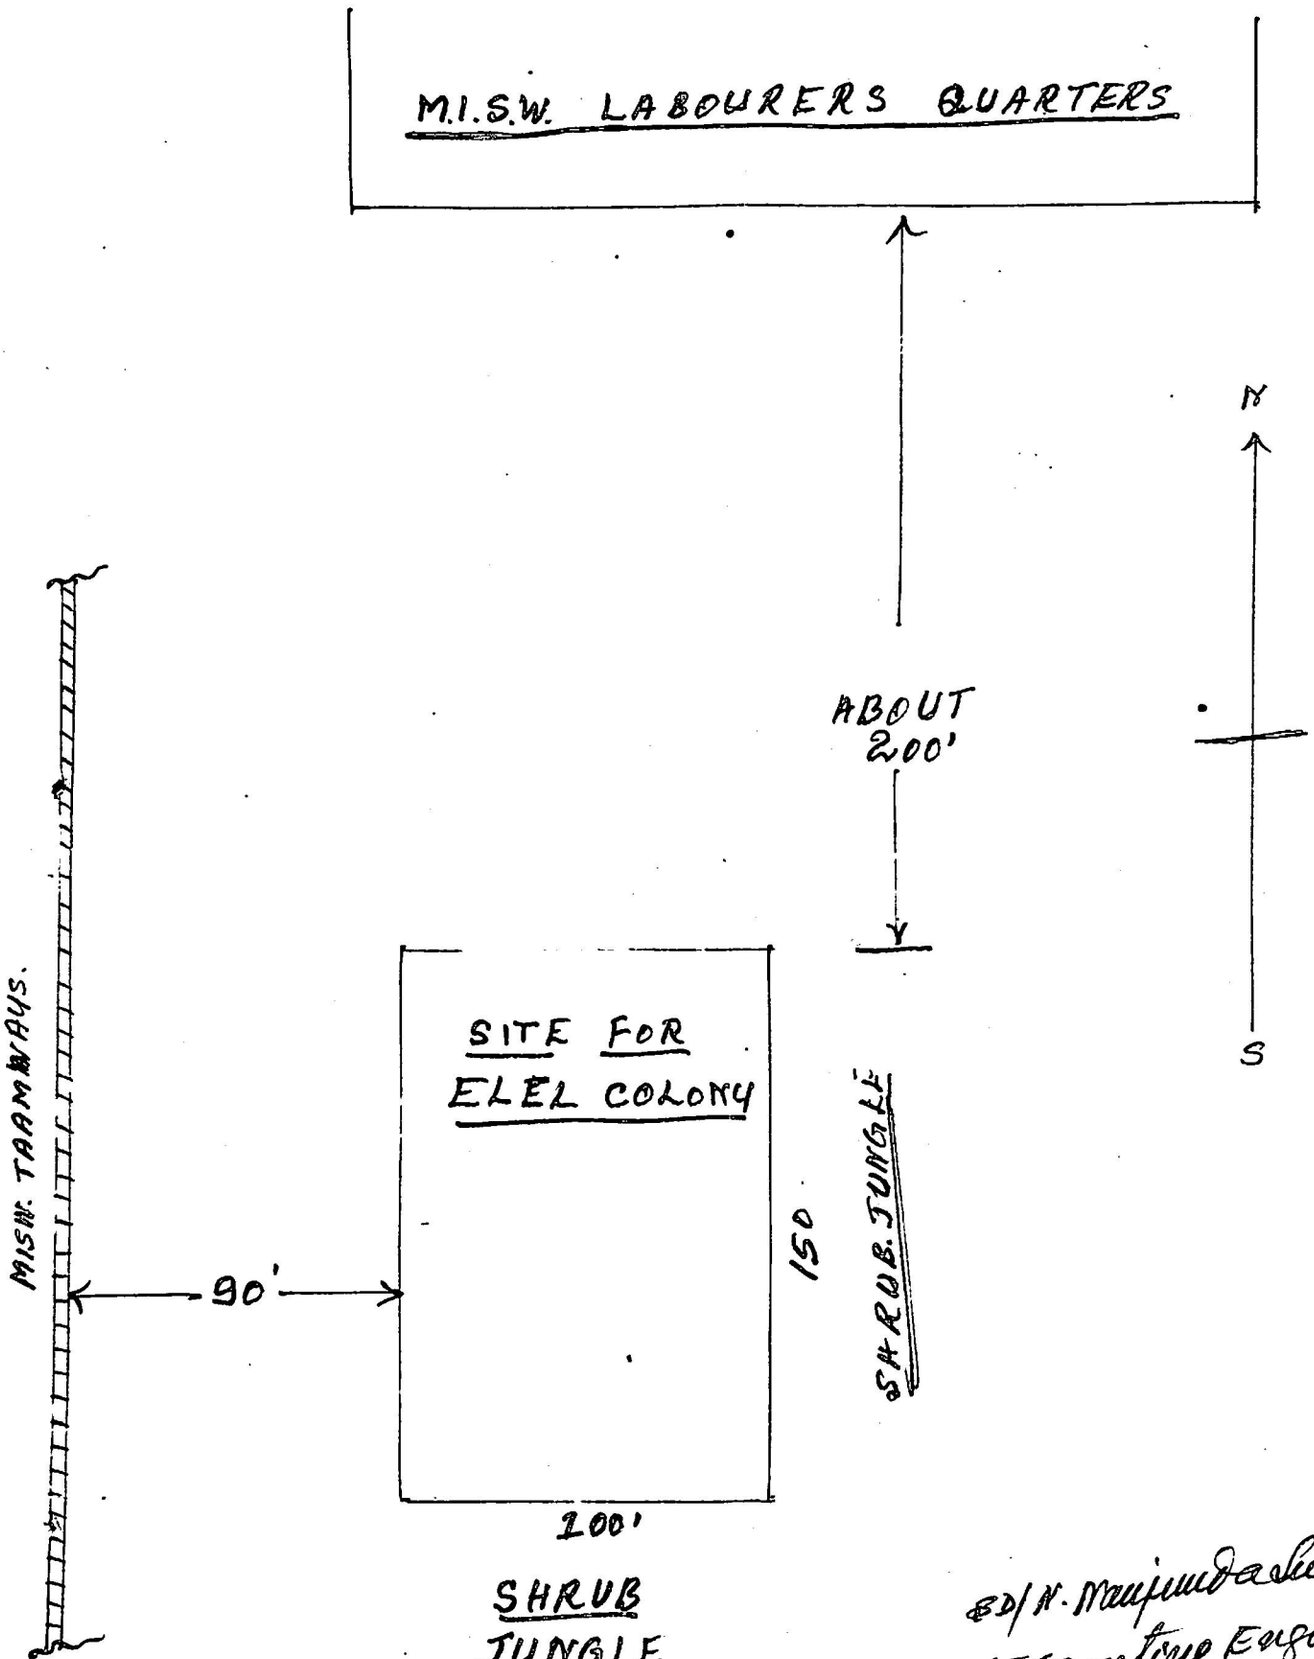

Sd/ N. Manjunatha Swamy
Executive Engineer
Electrical Division
MSEB. Bhadravati

"True Copy"

H. L. Veeresh
Range Forest Officer
Channagiri Range.

(15) 9

Appendix F. G.—1]

SUBJECT: Grant of site at Baadiguddu, Chamarajpet Range for Electric Colony

Diary No. of letter replied to .....

Mysore Government Secretariat.

( )

the 195 .

Date of issue.....

Signed by..... 23/6

List of enclosures .....

Copied by.....

Examined by .....

Section

File No. AFD 57 FGN 60.

Serial No. Dt. 23/6/60

No.

To The C.C.F.

Sir,

Ref to yr lr no. B3. 50-262/60-61 dt 17-5-60 on the above stated subject, I am directed to state that Govt agrees to your proposal to grant an area of 100' x 150' for constructing an Electrical Colony by the ~~PWD~~ El. Bd. provided they are prepared to pay the ~~[illegible]~~ value of the area to be fixed by the RD by following the usual practice and rules in force. Please therefore ~~send~~ forward to Govt suitable diversion proposals if the above condition is agreeable to the El. Bd.

Yours faithfully,

15/6

14/6.

20 . (16)

No.B3- 50-262/60-61 Chief Conservator's Office,
Bangalore, dated 4-10-1961.

To

The Secretary to Government,
Agriculture and Forest Department,
Bangalore.

Sir,

Sub:-Grant of site at Bandigudda, Chennagiri Taluk for Electric Colony.

Ref:-Your letter No. AFD 57 FGN 60 dated 23-6-1960 and reminder No.AFD 57 FGN 60 dated 29-8-1961.

--

The Superintending Engineer, Mysore State Electricity Board, Shimoga is agreeable to pay the value for the area as fixed by the Revenue Department. A copy of his letter dated 19th July 1960 is enclosed for perusal. In view of the urgency pointed out by the Superintending Engineer, the Conservator of Forests, Shimoga Circle, has instructed the District Forest Officer, Bhadravathi to hand over the area to the Electricity Board pending other formalities. The draft disforestment notification from the Conservator of Forests, Shimoga Circle is still awaited. He is being reminded to submit the same immediately.

Yours faithfully,

Chief Conservator of Forests.

AS/28/9(3)

Copy of letter No.3395 dated 19th July 1960 from the Superintending Engineer, Mysore State Electricity Board, Shimoga to the District Forest Officer, Bhadravathi.

Sub:-Grant of site at Bandigudda, Chennagiri Range for Electric Colony.

With reference to your letter No.M.3108/59-60 dated 9/11-7-60 on the above subject, I wish to state that we are agreeable to pay the value for the area in question as fixed by the Revenue Department. But as we are very badly in need of land to put up Lineman quarters for the maintenance works there I request you kindly arrange to hand over the area possession of site in view of our agreeing to pay whatever the value there is fixed by the Revenue Department.

--

4 (17)

[C. G. S. App. F. VI—G. 2]

SUBJECT p. 1617

Diary No. of letter replied to

Section

Serial No.

Mysore Government Secretariat

File No.

( )

the 195

Issued

Date of issue 5 DEC 1961 195

Signed by

Proceedings of the Government of Mysore

Read— 5 DEC 1961

DC, Shimoga

Sir,

I am directed to forward herewith a copy of letter No. B3-50-262/00-61 of 17-5-61 recd. from the C.F., M'lore, on the above subject & to request you to ~~inform~~ inform the upset price fixed by the Revenue authorities for the

Order thereon—No.

May this be—
(i) printed?
(ii) treated as a Standing Order?
(iii) published in the Gazette, English Part?
(iv) translated?
(v) placed at the disposal of the Press?
(vi) published in the Gazette, Kannada Part?

pl. type

4p. 1617

(18)

file

land in the neighbourhood question. The upset price which could be fixed for the land in question may also be indicated.

An early reply is solicited.

4/7

60

U/S A/H

OK

17/11/60

List of Enclosures.

Copied by

Examined by

WD 01789—GPB—PZS—100,000—25-2-58

C.F. No. 45]

GOVERNMENT OF MYSORE

OFFICE OF

No. M4.C.5672-277/61-62
Encls.

The Deputy Commissioner,
Shimoga District, Shimoga.

To

Date 3.2.1963.

The Secretary to Government of Mysore,
Agriculture and Forest Department,
BANGALORE.

Sir

Sub: Grant of Site at Bondigudda, Channagiri Range for Electric Colony.

Ref: Your letter No.AFD.57 FGN.60 dated 5.12.61

The upset price recovered in respect of building sites is usually from 0-6Nps. to 0-25nps per square yard depending upon the situation and importance of the locality . The same rate of upset price is being reeovered.

MYSORE GOVERNMENT SECRETARIAT
NO. 1492/63
15 FEB 1963
57 FGN 60
FOREST BRANCH

Yours faithfully,

for Deputy Commissioner,
Shimoga District.

kcp.

MOG. S. App. F VI—G. 2]

(20)
18

SUBJECT

paid.

RAR
16/3

Diary No. of letter replied to

Section

Serial No.

Mysore Government Secretariat

File No.

( )
the 196 .

Proceedings of the Government of Mysore

D.C Dt 19-3-63

Date of Issue 19/3/63 196

Read Shimoga

W/r to your letter no. MU-C-5672 277/61-62 dt 8-2-1963, on the above subject, I am directed to require you to state ~~the~~ ~~exact~~ the reasonable & up-set price per sq. yd. that can be fixed & recovered ~~to be recovered~~ from the Electricity Board after ~~verify~~ ~~verifying~~ the

Signed by

May this be—
(i) printed?
(ii) treated as a Standing Order?
(iii) published in the Gazette, English Part?
(iv) translated?
(v) placed at the disposal of the Press?
(vi) published in the Gazette, Kannada Part?

Order thereon.—No.

(21)

Spot inspection of the locality.

~~in importance of the~~ for this area,
~~locality to grow~~
~~early~~

4/7

JR

4/8 AF 7

Copy to -
RD for info

PR
12/3
3 13/3

List of Enclosures.

Copied by

Examined by

C.F. No. 45]

GOVERNMENT OF MYSORE

OFFICE OF

THE DEPUTY COMMISSIONER
SHIMOGA DISTRICT

No. M4 C.5672-277/61-62.
Encls.

Date 30th March 1963.

To

The Secretary to Government
Agriculture & Forest Department, Bangalore.

Sir,

Sub: Grant of site at Bondigudda Channagiri Range for Electric Colony.

The area has been inspected in some other connection.

The upset price may be fixed at 6np per sq.yard.

Yours faithfully,

(H.L.Nage Gowda.)
Deputy Commissioner
Shimoga Dist.

1/4/63

MYSORE GOVERNMENT SECRETARIAT
NO. 2920/63
3 - APR 1963
FOREST BRANCH

M. G. S. App. F VI—G. 21

(23)

SUBJECT Release of an area of 100' x 150' of Mandigudda for Ag Ed - Colony

MFR 5/6

Diary No. of letter replied to.....

Section

Serial No.

File No.

Mysore Government Secretariat

( )

the 196 .

Proceedings of the Government of Mysore

Date of issue.....196 .

Signed by.....

Read— Letter no. B3-50-262/60-61 of 17th May 1960 from the CCF

2) Letter no. B3-50-262/60-61 of 4-10-1961 from the CCF

3) Letter no. M4-C-5672-2771/61-62 of 8-2-63 of the DC, Shimoga

May this be—
(i) printed?
(ii) treated as a Standing Order?
(iii) published in the Gazette, English Part?
(iv) translated?
(v) placed at the disposal of the Press?
(vi) published in the Gazette, Kannada Part?

Order thereon.—No

order

No. AED 57 EDN 60

of _____

The c.c.f has reported that the E.E., Electrical Dn, Bhadravati has required for a site at Bandigudda measuring 100' x 150' for constructing the Electrical Colony. It is also reported that the area is situated in Kukkuwada Utrani S.F., limits of Channagiri Range & it does not contain any tree growth & he has recommended for the grant of the area of 100' x 150' in favour of the El. Dptt.

Also, c.c.f in his letter of 4-10-1961 has reported that the Superintending Engineer, M.S.E.B., Shimoga has agreed to pay the value of the area as fixed by the R.D. The

List of Enclosures
Copied by
Examined by
WD 08114 GPB—PZS—2,00,000—31-5-07

(25)

M. G. S. App. F VI—G. 2]

SUBJECT.....

.....

.....

Diary No. of letter replied to.....

Section

Serial No.

File No.

Mysore Government Secretariat

( )

the 196 .

Proceedings of the Government of Mysore

Date of issue.....196 .

Read

Signed by.....

May this be—

(i) printed?
(ii) treated as a Standing Order?
(iii) published in the Gazette, English Part?
(iv) translated?
(v) placed at the disposal of the Press?
(vi) published in the Gazette, Kannada Part?

Order thereon.—No.

ccf has also noted in view of the urgency expressed by the S.E., he has taken action to hand over the area referred to in para (1) above to the El. Board pending ~~formalities~~ completing formalities. The DC in his letter of 8-2-1963 has re-

posed that the upset price to be reasonable in respect of building sites is usually from 0-06 rp to 0-25 rp per sq. yd., depending upon the situation & importance of the locality.

After careful examination, Govt are pleased to ratify the action taken by the C.E. for having taken further action to hand over the area of 100' x 150' at Bandigudda in favour of the El. Board, Bhadravati in anticipation of Govt. sanction. Subject to the collection of

List of Enclosures

Copied by

Examined by

Also, Govt are pleased to order - after due consi-

(27)

M. G. S. App. F VI—G. 2]

SUBJECT .....

Diary No. of letter replied to .....

Mysore Government Secretariat

( )

the 15 June 196

Date of issue 8/6 196

Signed by .....

May this be—
(i) printed?
(ii) treated as a Standing Order?
(iii) published in the Gazette, English Part?
(iv) translated?
(v) placed at the disposal of the Press?
(vi) published in the Gazette, Kannada Part?

To
ccf
DC, Shimoga
CE, Bellary
Ar (thro' F.D)
F.D
RD
W/g

Section

Serial No.

File No.

Proceedings of the Government of Mysore

Read ~~the~~ an ~~demarcation, that~~ ~~the~~ upset price ~~to be~~ collected over the area is at 0-06 rp., per sq. yard

Order thereon.—No. ~~the same~~ may be collected from the El. Md., Bhadravati.

The ccf is directed to take ~~further~~ action in the matter

M.O. etc

2-27/4

U/S A+7

(28)

Release of an area of 100' X 150' of Bandigudda for Electric Colony.

...

PROCEEDINGS OF THE GOVERNMENT OF MYSORE

ORDER NO.AFD 57 FGN 60

BANGALORE, DATED, THE 6TH JUNE 1963

READ:-

i) Letter No.B3-50-262/60-61 dated 17th May, 1960 from the Chief Conservator of Forests in Mysore, Bangalore.
ii) Letter No.B3-50-262/60-61 dated 4-10-1961 from the Chief Conservator of Forests in Mysore, Bangalore.
iii) Letter No.M4-C-5672-277/61-62 dated 8-2-63 from the Deputy Commissioner, Shimoga.

PREAMBLE:

The Chief Conservator of Forests has reported that the Executive Engineer, Electrical Division, Bhadravati has requested for a site at Bandigudda measuring 100' X 150' for constructing the Electrical Colony. It is also reported that the area is included in Kukuwada Ubrani, State Forests limits of Channagiri Range and it does not contain any tree growth and he has recommended for the grant of the area of 100' X 150' in favour of the Electrical Department.

Also, Chief Conservator of Forests in his letter dated 4-10-1961 has reported that the Superintending Engineer, Mysore State Electricity Board, Shimoga has agreed to pay the value of the area as fixed by the Revenue Department. The Chief Conservator of Forests has also stated that in view of the urgency expressed by the Superintending Engineer, he has taken action to hand over the area referred to in para (1) above to the Electricity Board pending other formalities.

The Deputy Commissioner in his letter dated 8-2-1963 has reported that the upset price to be recoverable in respect of building sites is usually from 0.06 Np. to 0.25 Np. per square yard depending upon the situation and importance of the locality.

O R D E R.

After careful examination, Government are pleased to ratify the action taken by the Chief Conservator of Forests for having taken further action to hand over the area of 100' X 150' at Bandigudda in favour of the Electricity Board, Bhadravati in anticipation of Government sanction, subject to the collection of an upset price at 0.06 Np. per square yard from the Electricity Board, Bhadravati.

The Chief Conservator of Forests is directed to take further action in the matter.

By Order and in the name of the Governor of Mysore,

T.S. Ramaiya
(T.S. Ramaiya)
Under Secretary to Government,
Agriculture & Forest Department.

To
The Chief Conservator of Forests in Mysore, Bangalore.
The Deputy Commissioner, Shimoga.
The Conservator of Forests, Bellary.
The Accountant General, Mysore, Bangalore THROUGH Finance Department.
The Finance Department.
The Revenue Department.
Copy to Weekly Gazettee

MIH

Release of an area of 100' X 150' of Bandigudda for Electric Colony.

...

PROCEEDINGS OF THE GOVERNMENT OF MYSORE

ORDER NO.AFD 57 FGN 60

BANGALORE, DATED, THE 6TH JUNE 1963

READ:-

i) Letter No.B3-50-262/60-61 dated 17th May, 1960 from the Chief Conservator of Forests in Mysore, Bangalore.
ii) Letter No.B3-50-262/60-61 dated 4-10-1961 from the Chief Conservator of Forests in Mysore, Bangalore.
iii) Letter No.M4-C-5672-277/61-62 dated 8-2-63 from the Deputy Commissioner, Shimoga.

PREAMBLE:

The Chief Conservator of Forests has reported that the Executive Engineer, Electrical Division, Bhadravati has requested for a site at Bandigudda measuring 100' X 150' for constructing the Electrical Colony. It is also reported that the area is included in Kukuwada Ubrani, State Forests limits of Channagiri Range and it does not contain any tree growth and he has recommended for the grant of the area of 100' X 150' in favour of the Electrical Department.

Also, Chief Conservator of Forests in his letter dated 4-10-1961 has reported that the Superintending Engineer, Mysore State Electricity Board, Shimoga has agreed to pay the value of the area as fixed by the Revenue Department. The Chief Conservator of Forests has also stated that in view of the urgency expressed by the Superintending Engineer, he has taken action to hand over the area referred to in para (1) above to the Electricity Board pending other formalities.

The Deputy Commissioner in his letter dated 8-2-1963 has reported that the upset price to be recoverable in respect of building sites is usually from 0.06 Np. to 0.25 Np. per square yard depending upon the situation and importance of the locality.

O R D E R.

After careful examination, Government are pleased to ratify the action taken by the Chief Conservator of Forests for having taken further action to hand over the area of 100' X 150' at Bandigudda in favour of the Electricity Board, Bhadravati in anticipation of Government sanction, subject to the collection of an upset price at 0.06 Np. per square yard from the Electricity Board, Bhadravati.

The Chief Conservator of Forests is directed to take further action in the matter.

By Order and in the name of the Governor of Mysore,

T. S. Ramaiya

(T.S. Ramaiya)
Under Secretary to Government,
Agriculture & Forest Department.

To
The Chief Conservator of Forests in Mysore, Bangalore.
The Deputy Commissioner, Shimoga.
The Conservator of Forests, Bellary.
The Accountant General, Mysore, Bangalore THROUGH Finance Department.
The Finance Department.
The Revenue Department.
Copy to Weekly Gazettee

MIH

Release of an area of 100' X 150'
of Bandigudda for Electric Colony.
...

PROCEEDINGS OF THE GOVERNMENT OF MYSORE

ORDER NO.AFD 57 FGN 60

BANGALORE, DATED, THE 6TH JUNE 1963

READ:-

i) Letter No.B3-50-262/60-61 dated 17th May, 1960 from the Chief Conservator of Forests in Mysore, Bangalore.
ii) Letter No.B3-50-262/60-61 dated 4-10-1961 from the Chief Conservator of Forests in Mysore, Bangalore.
iii) Letter No.M4-C-5672-277/61-62 dated 8-2-63 from the Deputy Commissioner, Shimoga.

PREAMBLE:

The Chief Conservator of Forests has reported that the Executive Engineer, Electrical Division, Bhadravati has requested for a site at Bandigudda measuring 100' X 150' for constructing the Electrical Colony. It is also reported that the area is included in Kukuwada Ubrani, State Forests limits of Channagiri Range and it does not contain any tree growth and he has recommended for the grant of the area of 100' X 150' in favour of the Electrical Department.

Also, Chief Conservator of Forests in his letter dated 4-10-1961 has reported that the Superintending Engineer, Mysore State Electricity Board, Shimoga has agreed to pay the value of the area as fixed by the Revenue Department. The Chief Conservator of Forests has also stated that in view of the urgency expressed by the Superintending Engineer, he has taken action to hand over the area referred to in para (1) above to the Electricity Board pending other formalities.

The Deputy Commissioner in his letter dated 8-2-1963 has reported that the upset price to be recoverable in respect of building sites is usually from 0.06 Np. to 0.25 Np. per square yard depending upon the situation and importance of the locality.

O R D E R.

After careful examination, Government are pleased to ratify the action taken by the Chief Conservator of Forests for having taken further action to hand over the area of 100' X 150' at Bandigudda in favour of the Electricity Board, Bhadravati in anticipation of Government sanction, subject to the collection of an upset price at 0.06 Np. per square yard from the Electricity Board, Bhadravati.

The Chief Conservator of Forests is directed to take further action in the matter.

By Order and in the name of the
Governor of Mysore,

T.S. Ramaiya
(T.S. Ramaiya)
Under Secretary to Government,
Agriculture & Forest Department.

To
The Chief Conservator of Forests in Mysore, Bangalore.
The Deputy Commissioner, Shimoga.
The Conservator of Forests, Bellary.
The Accountant General, Mysore, Bangalore THROUGH Finance Department.
The Finance Department.
The Revenue Department.
Copy to Weekly Gazettes

Release of an area of 100' X 150' of Bandigudda for Electric Colony.

...

PROCEEDINGS OF THE GOVERNMENT OF MYSORE

ORDER NO.AFD 57 FGH 60

BANGALORE, DATED, THE 6TH JUNE 1963

READ:-

i) Letter No.B3-50-262/60-61 dated 17th May, 1960 from the Chief Conservator of Forests in Mysore, Bangalore.
ii) Letter No.B3-60-262/60-61 dated 4-10-1961 from the Chief Conservator of Forests in Mysore, Bangalore.
iii) Letter No.M4-C-5672-277/61-62 dated 8-2-63 from the Deputy Commissioner, Shimoga.

PREAMBLE:

The Chief Conservator of Forests has reported that the Executive Engineer, Electrical Division, Bhadravati has requested for a site at Bandigudda measuring 100' X 150' for constructing the Electrical Colony. It is also reported that the area is included in Kukuwada Ubrani, State Forests limits of Channagiri Range and it does not contain any tree growth and he has recommended for the grant of the area of 100' X 150' in favour of the Electrical Department.

Also, Chief Conservator of Forests in his letter dated 4-10-1961 has reported that the Superintending Engineer, Mysore State Electricity Board, Shimoga has agreed to pay the value of the area as fixed by the Revenue Department. The Chief Conservator of Forests has also stated that in view of the urgency expressed by the Superintending Engineer, he has taken action to hand over the area referred to in para (1) above to the Electricity Board pending other formalities.

The Deputy Commissioner in his letter dated 8-2-1963 has reported that the upset price to be recoverable in respect of building sites is usually from 0.06 Np. to 0.25 Np. per square yard depending upon the situation and importance of the locality.

ORDER.

After careful examination, Government are pleased to ratify the action taken by the Chief Conservator of Forests for having taken further action to hand over the area of 100' X 150' at Bandigudda in favour of the Electricity Board, Bhadravati in anticipation of Government sanction, subject to the collection of an upset price at 0.06 Np. per square yard from the Electricity Board, Bhadravati.

The Chief Conservator of Forests is directed to take further action in the matter.

By Order and in the name of the Governor of Mysore,

T.S. Ramaiya

(T.S. Ramaiya)
Under Secretary to Government,
Agriculture & Forest Department.

To
The Chief Conservator of Forests in Mysore, Bangalore.
The Deputy Commissioner, Shimoga.
The Conservator of Forests, Bellary.
The Accountant General, Mysore, Bangalore THROUGH Finance Department.
The Finance Department.
The Revenue Department.
Copy to Weekly Gazettee

(32)

Release of an area of 100'x150' of Bandiguda for Electric Colony.

...

PROCEEDINGS OF THE GOVERNMENT OF MYSORE

ORDER No.AFD 57 FGN 63

BANGALORE, DATED, THE 6 JUN 1963

READ:-

i) Letter No.RS-SO-232/60-61 dated 17th May, 1960 from the Chief Conservator of Forests in Mysore, Bangalore.
ii) Letter No.RS-SO-233/60-61 dated 4-10-1961 from the Chief Conservator of Forests in Mysore, Bangalore.
iii) Letter No.H4-[illegible]-3373-277/61-62 dated 8-2-63 from the Deputy Commissioner, Shimoga.

PREAMBLE:

The Chief Conservator of Forests has reported that the Executive Engineer, Electrical Division, Bhadravati has requested for a site at Bandiguda measuring 100' X 150' for constructing the Electrical Colony. It is also reported that the area is included in Kukkwada Varani, State Forests limits of Channagiri Range and it does not contain any tree growth and he has recommended for the grant of the area of 100' X 150' in favour of the Electrical Department.

Also, Chief Conservator of Forests in his letter dated 4-10-1961 has reported that the Superintending Engineer, Mysore State Electricity Board, Shimoga has agreed to pay the value of the area as get fixed by the Revenue Department. The Chief Conservator of Forests has also stated that in view of the urgency expressed by the Superintending Engineer, he has taken action to hand over the area referred to in para (1) above to the Electricity Board pending other formalities.

The Deputy Commissioner in his letter dated 8-2-1963 has reported that the upset price to be recoverable in respect of building sites is usually from 0.06 Np. to 0.25 Np. per square yard depending upon the situation and importance of the locality.

ORDER

After careful examination, Government are pleased to ratify the action taken by the Chief Conservator of Forests for having taken further action to hand over the area of 100' X 150' at Bandiguda in favour of the Electricity Board, Bhadravati in anticipation of Government sanction, subject to the collection of an upset price at 0.06 Np. per square yard from the Electricity Board, Bhadravati.

The Chief Conservator of Forests is directed to take further action in the matter.

By Order and in the name of the Governor of Mysore,

J.S. Ramaiya
(J.S. Ramaiya)
Under Secretary to Government,
Agriculture & Forest Department.

To
The Chief Conservator of Forests in Mysore, Bangalore.
The Deputy Commissioner, Shimoga.
The Conservator of Forests, Bellary.
The Accountant General, Mysore, Bangalore THROUGH Finance Department.
The Finance Department.
The Revenue Department.
Copy to Weekly Gazette.

CR 576